



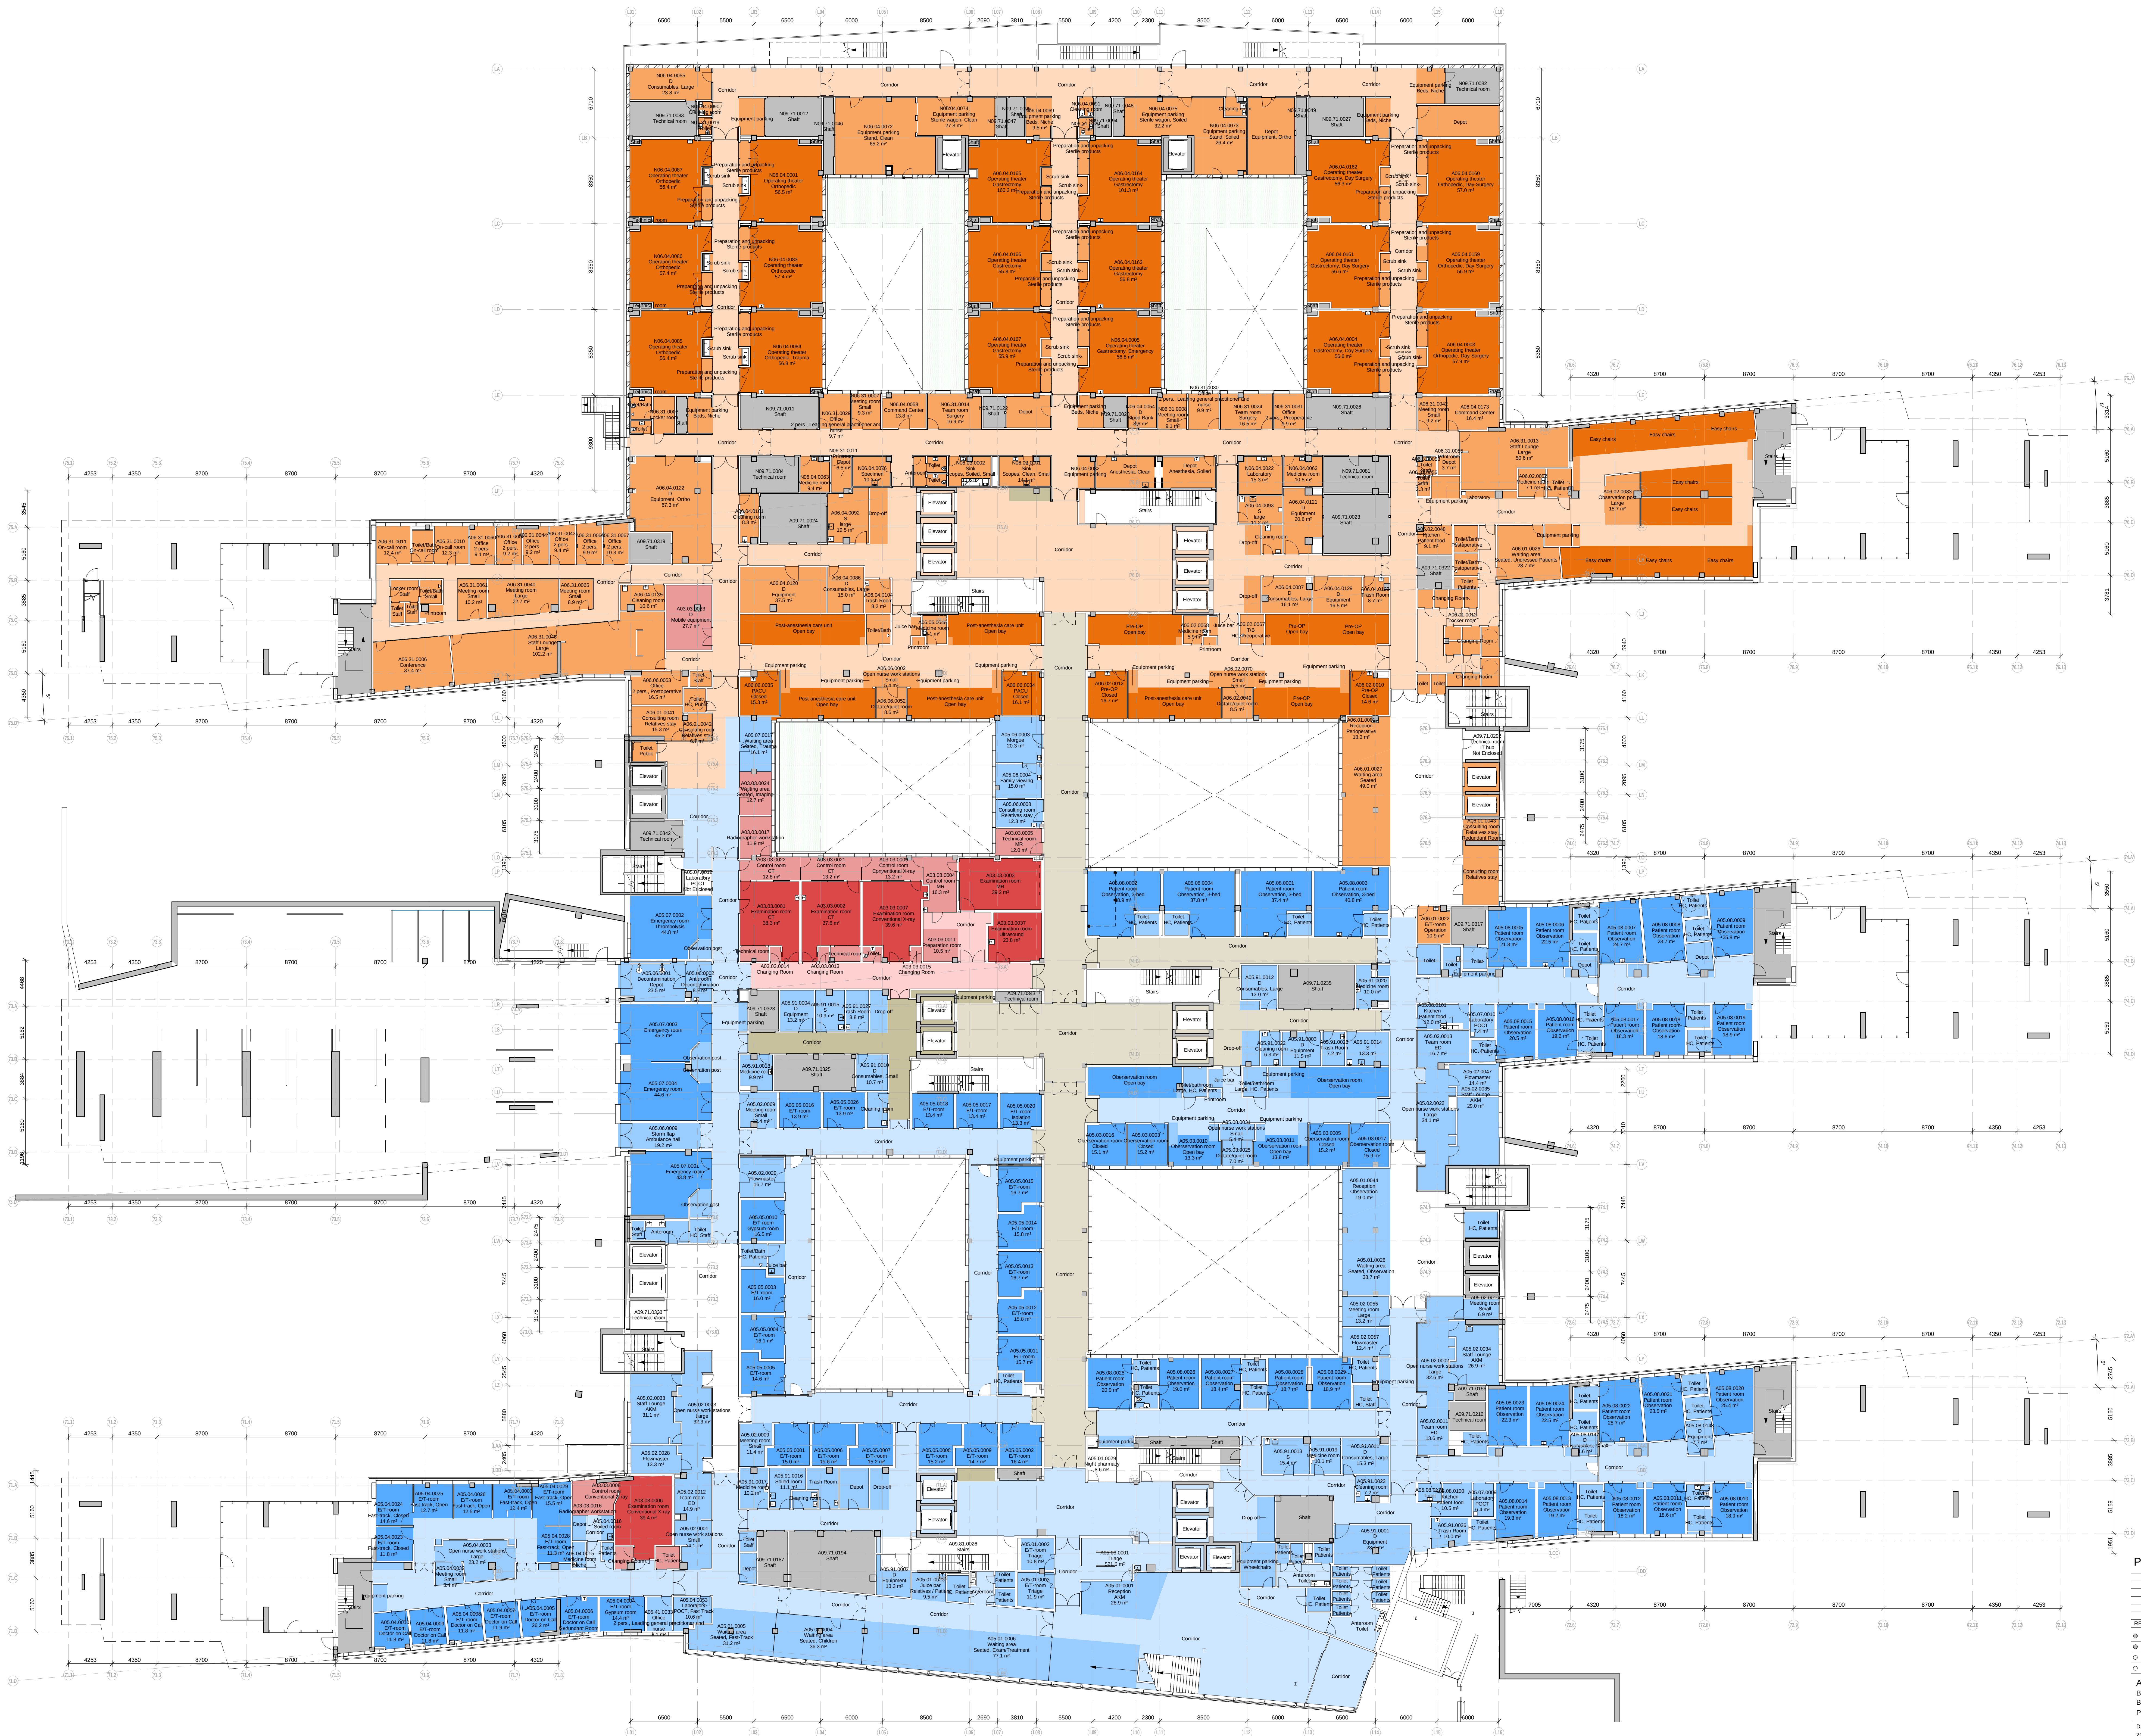

Sheet Number:
I70_A04_H1_E00_N29.200

REV. NR.

DRAFT 2017.07.14

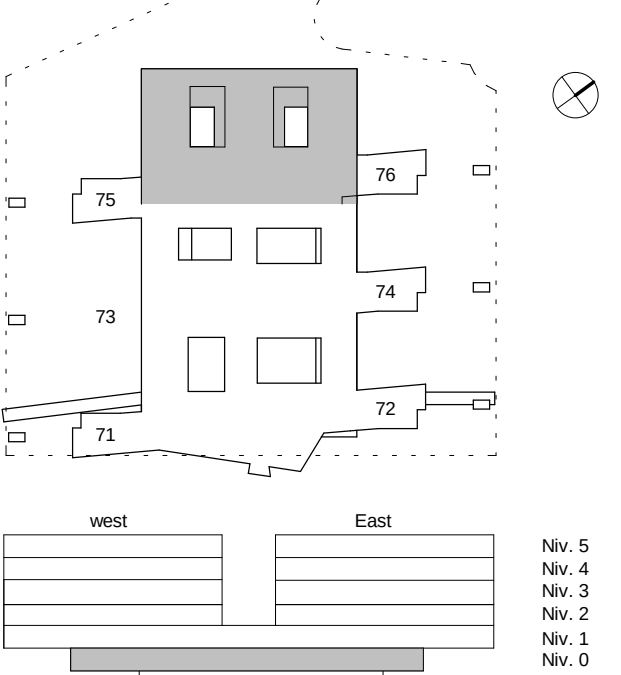

Projektsiagi			
REV.	DATE	Subject	Drawn By / Approved
1	2017.07.14	Project description	AKUTUSSET / Nt Hospital og Ny Psykiatri Bispjerg
